FilmL.A., Inc.
6255 W Sunset Blvd, 12th Floor
Hollywood, CA 90028
t: (213)977-8600 - f: (213)977-8601
www.filmla.com

Summary Information

Permit No: F00154139-A **Type of Permit:** FILMING **Release Date:** 07/29/2019

Production Company SUNNY TELEVISION PRODUCTIONS INC

Insured Company Name SUNNY TELEVISION PRODUCTIONS INC

Contact Phone No. 1 818-655-4100
Contact Phone No. 2
Fax 818-655-8321
Address 10201 W PICO BLVD, BUILDING 99 ROOM 430 LOS ANGELES, California 90064

Production Title IT'S ALWAYS SUNNY IN PHILADELPHIA BLOCK 5

Type of Production TV Sitcom

Producer Tom Lofaro

Director Pete Chatmon

1st AD Emily Hogan

Production Manager Tom Lofaro

FilmL.A. Coordinator Sarah Neubauer

Location Manager Tano Tropia
Primary Phone Mobile - 310-722-6500
Secondary Phone

Location Assistant Tony Rizza
Primary Phone Mobile - 661-860-9993
Secondary Phone

Fees

Posting 600	$138.00
Posting 1200	$276.00
Posting Max	$1,311.00
Notification Charge	$513.00
LA CITY LANE AND STREET CLOSURE FEE	$312.00
LA CITY DOT SIGN REMOVALS AND ENGINEERS	$348.00
FILMLA NON-REFUNDABLE FILM PERMIT RIDER FEE	$111.00
LA CITY FIRE SAFETY OFFICER	$1,728.00

Total Permit Fee $4,737.00

Number of Locations 3

NOT A PERMIT

FilmL.A., Inc.
6255 W Sunset Blvd, 12th Floor
Hollywood, CA 90028
t: (213)977-8600 - f: (213)977-8601
www.filmla.com

Summary Information — Location

Permit Number	F00154139-A	**Location Manager**	Tano Tropia
Production Company	SUNNY TELEVISION PRODUCTIONS I...	Primary Phone	Mobile - 310-722-6500
Insured Company	SUNNY TELEVISION PRODUCTIONS I...	Secondary Phone	
Production Title	IT'S ALWAYS SUNNY IN PHILA...		

Location Address 12931 Saticoy St, Los Angeles, CA, 91605

Location Type Liquor Store

Prep Dates 7/29/2019 - 7/29/2019 07:00 - 19:00 1 day

Film Dates 7/30/2019 - 7/30/2019 06:00 - 21:00 1 day

Open or Closed to the Public Open

Generic Conditions

*LAFD UFSO: Company must contact FilmL.A. for extension of the Uniformed Fire Safety Officers' hours. During normal business hours, UFSO must also inform the LAFD Film desk of the extension.
Community Survey Required
Equipment staging and vehicles may park on one side of the street only.
Must Maintain 5' Clearance on Sidewalks/Walkways
Must maintain local/emergency access
No cast or crew parking on area streets
No interference with merchant activity.
No Parking in handicap spaces at anytime.
Number of uniformed officers listed on the permit is a minimum requirement.
Permittee remains responsible for deploying a sufficient number of uniformed officers to provide traffic and crowd control to ensure the safety of the film crew and the public.
Traffic control must be done in accordance w/MUTCD
Traffic Officers Required

Equipment on Location

Type	Quantity
5 or 10 ton trucks	5
Cast/Crew vehicles	55
Catering Truck	1
Condors	1
Cranes	1
Cube Trucks	3
Generator	1
Honey Wagons	1
Motor Homes	3
Picture vehicles	3

Personnel on Location

Type	Quantity
Cast	5
Crew	75
Extras	10
LA City UFSO assigned	45568
Off-Duty/Retired LAPD Officer(s)	2

NOT A PERMIT

FilmL.A., Inc.
6255 W Sunset Blvd, 12th Floor
Hollywood, CA 90028
t: (213)977-8600 - f: (213)977-8601
www.filmla.com

Summary Information — Location

Permit Number	F00154139-A	**Location Manager**	Tano Tropia
Production Company	SUNNY TELEVISION PRODUCTIONS I...	Primary Phone	Mobile - 310-722-6500
Insured Company	SUNNY TELEVISION PRODUCTIONS I...	Secondary Phone	
Production Title	IT'S ALWAYS SUNNY IN PHILA...		

Portable restrooms	1
Scissor Lifts	1
Semi Trucks	5
Stakebed Trucks	5
Trailers	3
Vans	4

Filming Activities Drive ups & away; Equipment on sidewalk, in curb lane & across street; Interior and exterior dialogue; Intermittent pedestrian control; Intermittent traffic control - 2 minutes standard; Set dressing in parking lot. Talent throws shoes over prop powerlines in parking lot. ;

Jurisdiction **Political:** Los Angeles City - Council District 02 **Police:** Los Angeles Police Department **Fire:** Los Angeles City

Thomas Guide **Page:** 532 **Grid:** E4

Approvals LOS ANGELES CITY POLICE DEPARTMENT — Gabriel Aleman
LOS ANGELES CITY FIRE DEPARTMENT - FILM UNIT — Kanisha Leonard

Parking

Base Camp	13927 Saticoy St,	**Crew Parking**	13927 Saticoy St,
Location Type :	Los Angeles, CA,	Location Type :	Los Angeles, CA,
Other Location	91402	Other Location	91402

Posting "No Parking" signs B/S SATICOY ST., 300' IN FRONT OF 12931 SATICOY ST

Approximate Footage 301 - 600 **Log Number** 248228

Date(s) 7/29/2019 to 7/29/2019 **Time(s)** 00:00 to 00:00

Posting "No Parking" signs N/S SATICOY ST, COLDWATER CYN BLVD- ETHEL AVENUE

Approximate Footage 901 - 1200 **Log Number** 248233

Date(s) 7/30/2019 to 7/30/2019 **Time(s)** 00:00 to 00:00

NOT A PERMIT

FilmL.A., Inc.
6255 W Sunset Blvd, 12th Floor
Hollywood, CA 90028
t: (213)977-8600 - f: (213)977-8601
www.filmla.com

Summary Information

Location

Permit Number	F00154139-A	**Location Manager**	Tano Tropia
Production Company	SUNNY TELEVISION PRODUCTIONS I...	Primary Phone	Mobile - 310-722-6500
Insured Company	SUNNY TELEVISION PRODUCTIONS I...	Secondary Phone	
Production Title	IT'S ALWAYS SUNNY IN PHILA...		

NOT A PERMIT

FilmL.A., Inc.
6255 W Sunset Blvd, 12th Floor
Hollywood, CA 90028
t: (213)977-8600 - f: (213)977-8601
www.filmla.com

Summary Information — Location

Permit Number	F00154139-A	**Location Manager**	Tano Tropia
Production Company	SUNNY TELEVISION PRODUCTIONS I...	Primary Phone	Mobile - 310-722-6500
Insured Company	SUNNY TELEVISION PRODUCTIONS I...	Secondary Phone	
Production Title	IT'S ALWAYS SUNNY IN PHILA...		

Location Address Saticoy St & Bellaire Ave , Los Angeles, CA, 91605

Location Type Intersection

Film Dates 7/30/2019 - 7/30/2019 07:00 - 22:00 1 day

Open or Closed to the Public Open

Generic Conditions

*LA CITY AND/OR LA COUNTY FIRE CHECKLIST ATTACHED TO FINAL PERMIT. THE PERMITTEE IS RESPONSIBLE FOR COMPLETING CHECKLIST PRIOR TO FILMING ACTIVITY AT THIS LOCATION. NON COMPLIANCE MAY RESULT IN ASSIGNMENT OF A FIRE OFFICER.
Community Survey Obtained
Equipment staging and vehicles may park on one side of the street only.
Must Maintain 5' Clearance on Sidewalks/Walkways
Must maintain local/emergency access
No cast or crew parking on area streets
No interference with merchant activity.
No Parking in handicap spaces at anytime.
Number of uniformed officers listed on the permit is a minimum requirement.
Permittee remains responsible for deploying a sufficient number of uniformed officers to provide traffic and crowd control to ensure the safety of the film crew and the public.
Traffic control must be done in accordance w/MUTCD
Traffic Officers Required

Please see attached document Saticoy St & Bellaire Ave (Closure) - Always Sunny in Philadelphia (Rev 1).pdf

Equipment on Location

Type	Quantity
5 or 10 ton trucks	5
Cast/Crew vehicles	55
Catering Truck	1
Condors	1
Cranes	1
Cube Trucks	3
Generator	1
Honey Wagons	1

Personnel on Location

Type	Quantity
Cast	5
Crew	75
Extras	30
Off-Duty/Retired LAPD Officer(s)	4
Spot Check	1

NOT A PERMIT

FilmL.A., Inc.
6255 W Sunset Blvd, 12th Floor
Hollywood, CA 90028
t: (213)977-8600 - f: (213)977-8601
www.filmla.com

Summary Information — Location

Permit Number	F00154139-A	**Location Manager**	Tano Tropia
Production Company	SUNNY TELEVISION PRODUCTIONS I...	Primary Phone	Mobile - 310-722-6500
Insured Company	SUNNY TELEVISION PRODUCTIONS I...	Secondary Phone	
Production Title	IT'S ALWAYS SUNNY IN PHILA...		

Motor Homes	3
Picture vehicles	3
Portable restrooms	1
Scissor Lifts	1
Semi Trucks	5
Stakebed Trucks	5
Trailers	3
Vans	4

Filming Activities Drive by; Drive ups & away; Equipment on sidewalk, in curb lane & across street; Exterior Dialogue; Intermittent pedestrian control; Intermittent traffic control - 90 seconds standard; Picture cars and picture bicycles. Drive up.away. Precision driving. Car to car shots. 2 minute ITC/IPC. Dolly tracks. Condor. 30 BG. Mock stop light at intersection. ; request to remove stop sign on N/E corner of Saticoy St/;

Jurisdiction **Political:** Los Angeles City - Council District 02 **Police:** Los Angeles Police Department **Fire:** Los Angeles City

Approvals

LOS ANGELES CITY DEPARTMENT OF PUBLIC WORKS-COMMISSIONER	Kevin James
LOS ANGELES CITY DEPARTMENT OF TRANSPORTATION - CLOSURES	Joshua Mingo
LOS ANGELES CITY POLICE DEPARTMENT	Gabriel Aleman
LOS ANGELES CITY DEPARTMENT OF TRANSPORTATION - SIGN & METER REMOVAL	Karina Chaki

Coordinator Note spot check approved per inspector owens 7/22

Coordinator Note PRODUCTION MUST ALLOW THROUGH TRAFFIC

Coordinator Note one traffic officer must be at Bellaire & Strathern

Parking

Base Camp	13927 Saticoy St,	**Crew Parking**	13927 Saticoy St,
Location Type : Other Location	Los Angeles, CA, 91402	Location Type : Other Location	Los Angeles, CA, 91402

Posting "No Parking" B/S SATICOY ST, BELLAIRE AVENUE EAST - THE END

NOT A PERMIT

FilmL.A., Inc.
6255 W Sunset Blvd, 12th Floor
Hollywood, CA 90028
t: (213)977-8600 - f: (213)977-8601
www.filmla.com

Summary Information — Location

Permit Number	F00154139-A	**Location Manager**	Tano Tropia
Production Company	SUNNY TELEVISION PRODUCTIONS I...	Primary Phone	Mobile - 310-722-6500
Insured Company	SUNNY TELEVISION PRODUCTIONS I...	Secondary Phone	
Production Title	IT'S ALWAYS SUNNY IN PHILA...		

signs B/S SATICOY ST, BELLAIRE AVENUE - SATICOY ST
B/S BELLAIRE AVENUE, SATICOY ST - NORTH - LULL ST
B/S BELLAIRE AVENUE, SATICOY ST - SOUTH TO SATICOY ST SOUTH

Approximate Footage more than 1800 **Log Number** 248235

Date(s) 7/30/2019 to 7/30/2019 **Time(s)** 06:00 to 22:00

Lane / Full Closure FULL STREET CLOSURE SATICOY ST S, FROM SATICOY ST EAST TO THE END
FULL CLOSURE BELLAIRE AVENUE, SATICOY ST - NORTH TO LULL

Approximate Footage 0 - 300

Date(s) 7/30/2019 to 7/30/2019 **Time(s)** 06:00 to 22:30

NOT A PERMIT

FilmL.A., Inc.
6255 W Sunset Blvd, 12th Floor
Hollywood, CA 90028
t: (213)977-8600 - f: (213)977-8601
www.filmla.com

Summary Information

Location

Permit Number	F00154139-A	**Location Manager**	Tano Tropia
Production Company	SUNNY TELEVISION PRODUCTIONS I...	Primary Phone	Mobile - 310-722-6500
Insured Company	SUNNY TELEVISION PRODUCTIONS I...	Secondary Phone	
Production Title	IT'S ALWAYS SUNNY IN PHILA...		

This location has been CANCELED

Location Address Saticoy St & Ethel Avenue , Los Angeles, CA, 91605

Location Type Intersection

Film Dates 7/30/2019 - 7/30/2019 06:00 - 22:00 1 day

Open or Closed to the Public Open

Generic Conditions

*LA CITY AND/OR LA COUNTY FIRE CHECKLIST ATTACHED TO FINAL PERMIT. THE PERMITTEE IS RESPONSIBLE FOR COMPLETING CHECKLIST PRIOR TO FILMING ACTIVITY AT THIS LOCATION. NON COMPLIANCE MAY RESULT IN ASSIGNMENT OF A FIRE OFFICER.
All vehicles must be parked on private property
Must Maintain 5' Clearance on Sidewalks/Walkways
Must maintain local/emergency access
No cast or crew parking on area streets
No interference with merchant activity.
No Parking in handicap spaces at anytime.
Number of uniformed officers listed on the permit is a minimum requirement.
Permittee remains responsible for deploying a sufficient number of uniformed officers to provide traffic and crowd control to ensure the safety of the film crew and the public.
Traffic control must be done in accordance w/MUTCD
Traffic Officers Required

Equipment on Location

Type	Quantity
5 or 10 ton trucks	5
Cast/Crew vehicles	55
Catering Truck	1
Condors	1
Cranes	1
Cube Trucks	3
Generator	1
Honey Wagons	1
Motor Homes	3
Picture vehicles	3

Personnel on Location

Type	Quantity
Cast	5
Crew	75
Extras	30
Off-Duty/Retired LAPD Officer(s)	2
Spot Check	1

NOT A PERMIT

FilmL.A., Inc.
6255 W Sunset Blvd, 12th Floor
Hollywood, CA 90028
t: (213)977-8600 - f: (213)977-8601
www.filmla.com

Summary Information — Location

Permit Number	F00154139-A	**Location Manager**	Tano Tropia
Production Company	SUNNY TELEVISION PRODUCTIONS I...	Primary Phone	Mobile - 310-722-6500
Insured Company	SUNNY TELEVISION PRODUCTIONS I...	Secondary Phone	
Production Title	IT'S ALWAYS SUNNY IN PHILA...		

Portable restrooms	1
Scissor Lifts	1
Semi Trucks	5
Stakebed Trucks	5
Trailers	3
Vans	4

Filming Activities Drive ups & away; Equipment on sidewalk, in curb lane & across street; Interior and exterior dialogue; Intermittent pedestrian control; Intermittent traffic control - 2 minutes standard; cancel location ;

Approvals LOS ANGELES CITY POLICE DEPARTMENT — Vincent Aguirre

Coordinator Note spot check approved per inspector owens 7/22

Parking

Base Camp
Location Type : To Be Determined

Crew Parking
Location Type : To Be Determined

NOT A PERMIT

Permit #F001541130-A

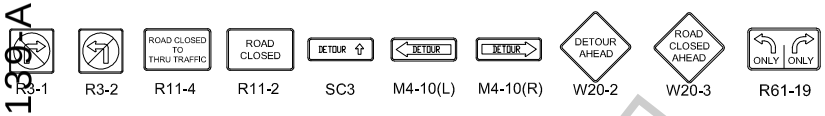

Ⓢ TRAFFIC SIGNAL

● TRAFFIC CONE

TYPE I W/ SIGN

HIGH LEVEL WARNING DEVICE

FLASHING ARROW SIGN (FAS)

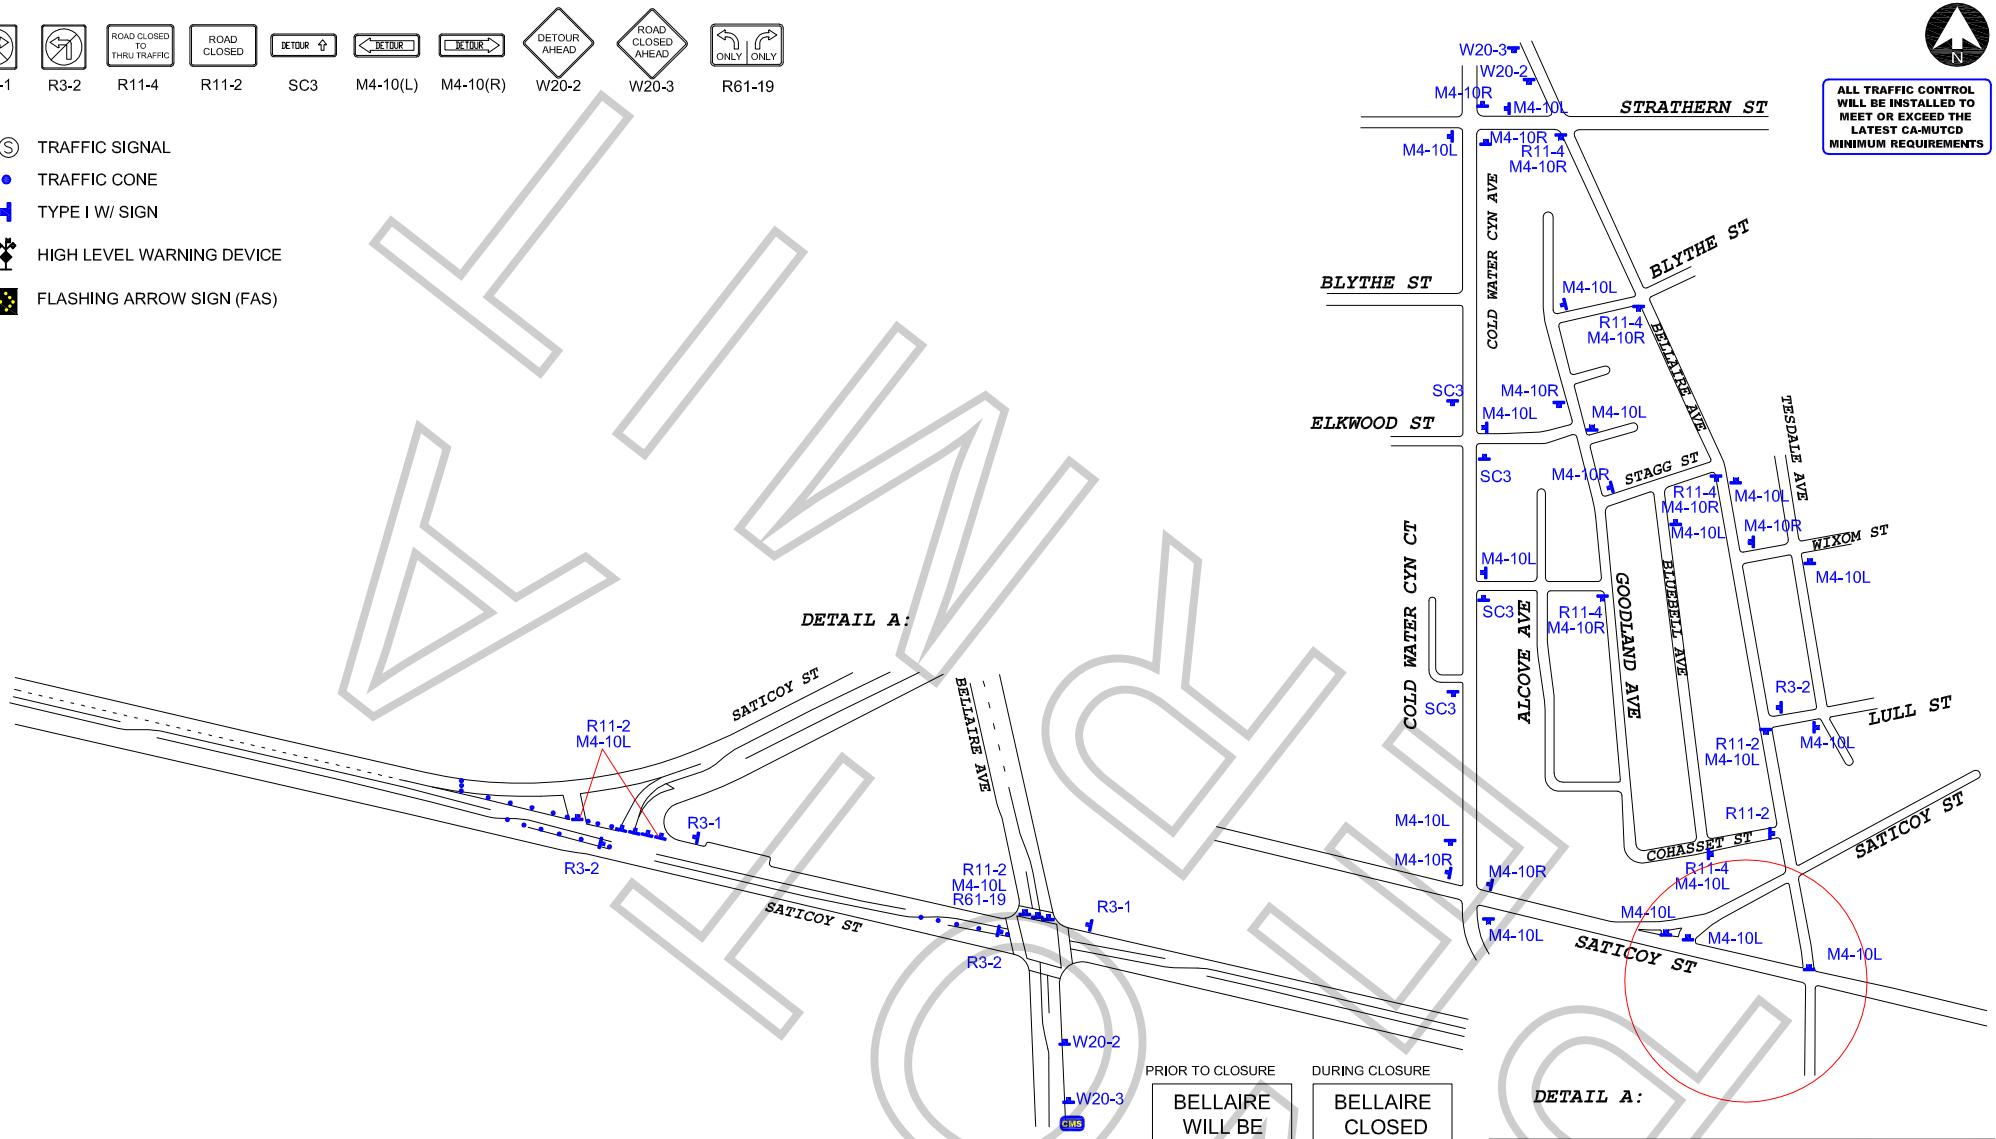

ALL TRAFFIC CONTROL WILL BE INSTALLED TO MEET OR EXCEED THE LATEST CA-MUTCD MINIMUM REQUIREMENTS

PRIOR TO CLOSURE	DURING CLOSURE
BELLAIRE WILL BE CLOSED	BELLAIRE CLOSED AHEAD
7-30-19 6AM TO 10PM	NO ACCESS TO SATICOY
	FOLLOW DETOUR

WORK ZONE TRAFFIC CONTROL PLAN
GENERAL NOTES

1. DATE/TIME: 7-30-19 FROM 06:00 HOURS TO 22:00 HOURS.
2. ALL SIGNING, STRIPING, AND TRAFFIC CONTROL DEVICES SHALL CONFORM TO THE (CURRENT) STATE OF CALIFORNIA DEPARTMENT OF TRANSPORTATION (CALTRANS) STANDARD PLANS AND STANDARD SPECIFICATIONS, CALIFORNIA MUTCD, AND ANY ADDENDUMS THERETO, AND AS SHOWN ON THESE PLANS, SYMBOLS AND ABBREVIATIONS USED ARE SHOWN ON CALTRANS STANDARD PLANS.
3. THERE WILL BE NO INTERFERENCE WITH TRAFFIC SIGNALS OR CROSSWALKS.
4. CONES WILL BE 28" MINIMUM HEIGHT AND HAVE REFLECTORIZED SLEEVES FOR NIGHT WORK.
5. POLICE WILL DIRECT TRAFFIC IF NECESSARY.

TCP FOR: ALWAYS SUNNY IN PHILADELPHIA

LOCATION:
FULL CLOSURE - SATICOY ST FROM SATICOY EAST TO END
FULL CLOSURE - BELLAIRE AVE FROM SATICOY TO LULL
NORTH HOLLYWOOD, CALIFORNIA

CONTACT: TONY RIZZA
PH# 661-860-9993
DAVE STANLEY
OFFICE# 323.579.1171

JCL TRAFFIC SERVICES
(213) 622-9775
C31-CA Lic # 805357

DATE	REVISIONS	DRAFTER: MARIO MENJIVAR
7-29-19	ADDING CMS	SCALE: N.T.S.
		FILM LA: SN

A TRUE FOUR